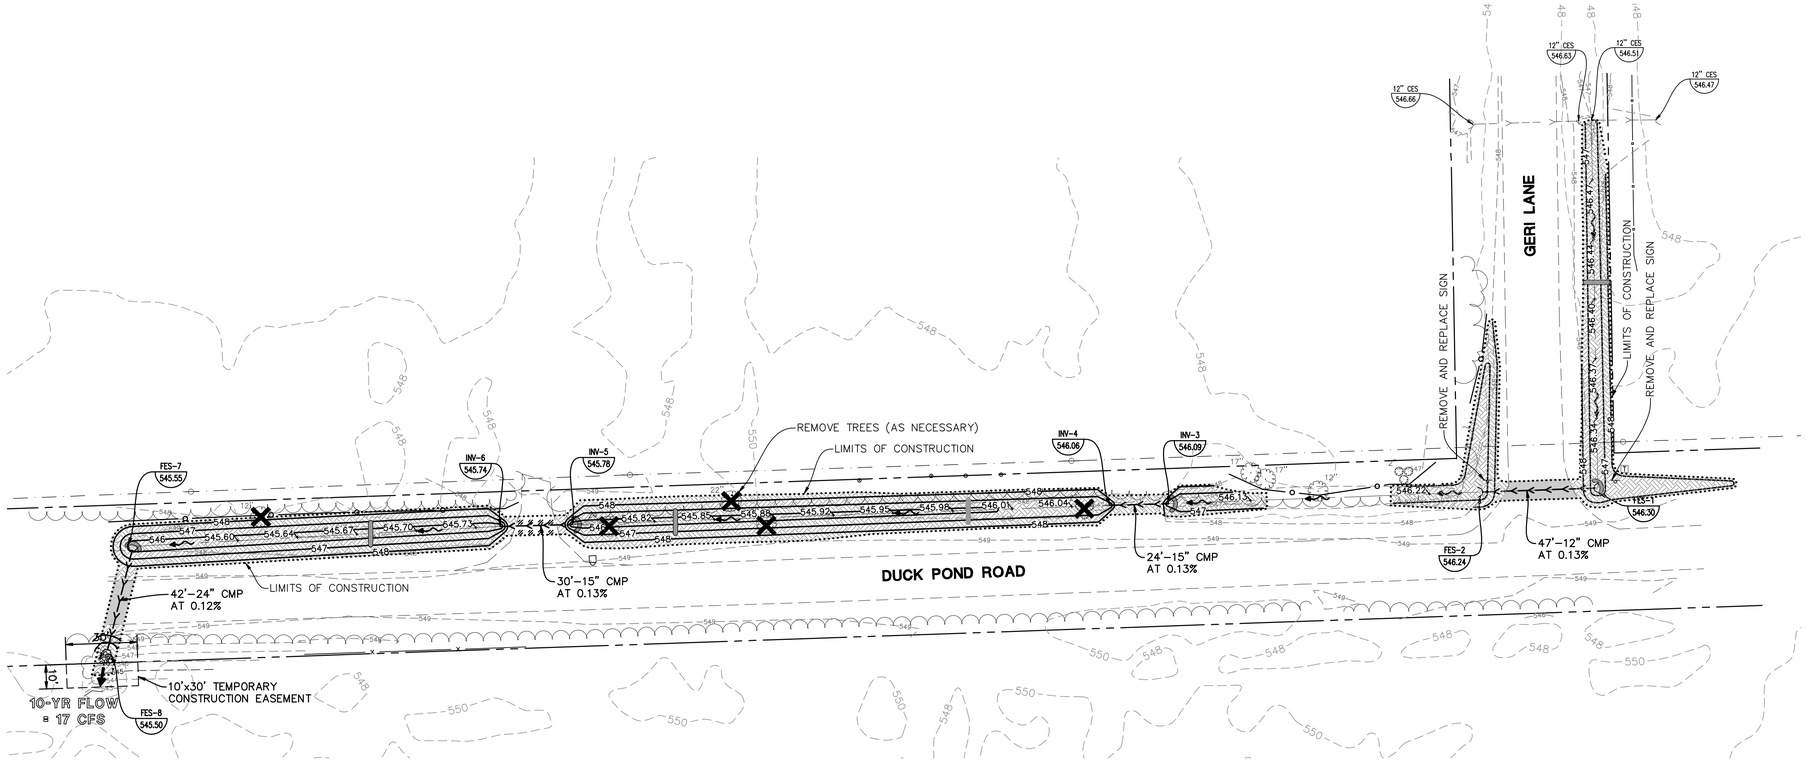

08-01-08

EROSION CONTROL LEGEND

- TREE PROTECTION FENCE
- EROSION CONTROL BLANKET W/ SEED NORTH AMERICAN GREEN DS75
- SEDIMENT LOG
- RIP RAP
- REMOVE TREES (AS NECESSARY)

08-01-08

PAVEMENT LEGEND

STANDARD DUTY PAVEMENT
1 1/2" BITUMINOUS SURFACE COURSE, HOT-MIX ASPHALT, MIX D, N50
1 1/2" BITUMINOUS BINDER COURSE, HOT-MIX ASPHALT, IL-12.5, N50
10" AGGREGATE BASE COURSE, TYPE B

CONCRETE PAVEMENT
8" CONCRETE PAVEMENT W/ 6 X 6 W1.4 WWF
4" COMPACTED AGGREGATE BASE, TYPE B

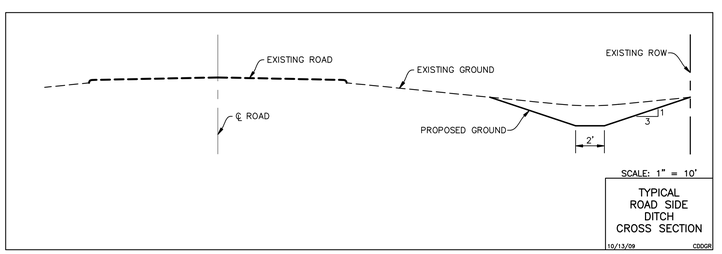

SCALE: 1" = 10'

TYPICAL ROAD SIDE DITCH CROSS SECTION

10/13/09 CDDGR

N

GRAPHIC SCALE

30 0 15 30 60 120

(IN FEET)
1 inch = 30 ft.

Manhard CONSULTING LTD

700 Springer Drive, Lombard, IL 60148 ph:630.691.8500 fx:630.691.8585 manhard.com
Civil Engineers • Surveyors • Water Resource Engineers • Water & Wastewater Engineers
Construction Managers • Environmental Scientists • Landscape Architects • Planners

DATE	REVISIONS	DRAWN BY

DUCK POND ROAD DRAINAGE IMPROVEMENTS
COAL CITY, ILLINOIS
PROPOSED CONDITIONS PLAN

PROJ. MGR.: GBN
PROJ. ASSOC.: NWS
DRAWN BY: NWS
DATE: 10/15/09
SCALE: 1"=30'

SHEET 3 OF 5

CDDGR 3287

© 2009 ALL RIGHTS RESERVED

PENDING APPROVAL - NOT FOR CONSTRUCTION

October 13, 2009 - 15:28 Plan Name: P:\CDDGR\dwg\Eng\Final Drawings\Duck Pond Plans Set\03 Proposed Conditions.dwg Updated By: asmith